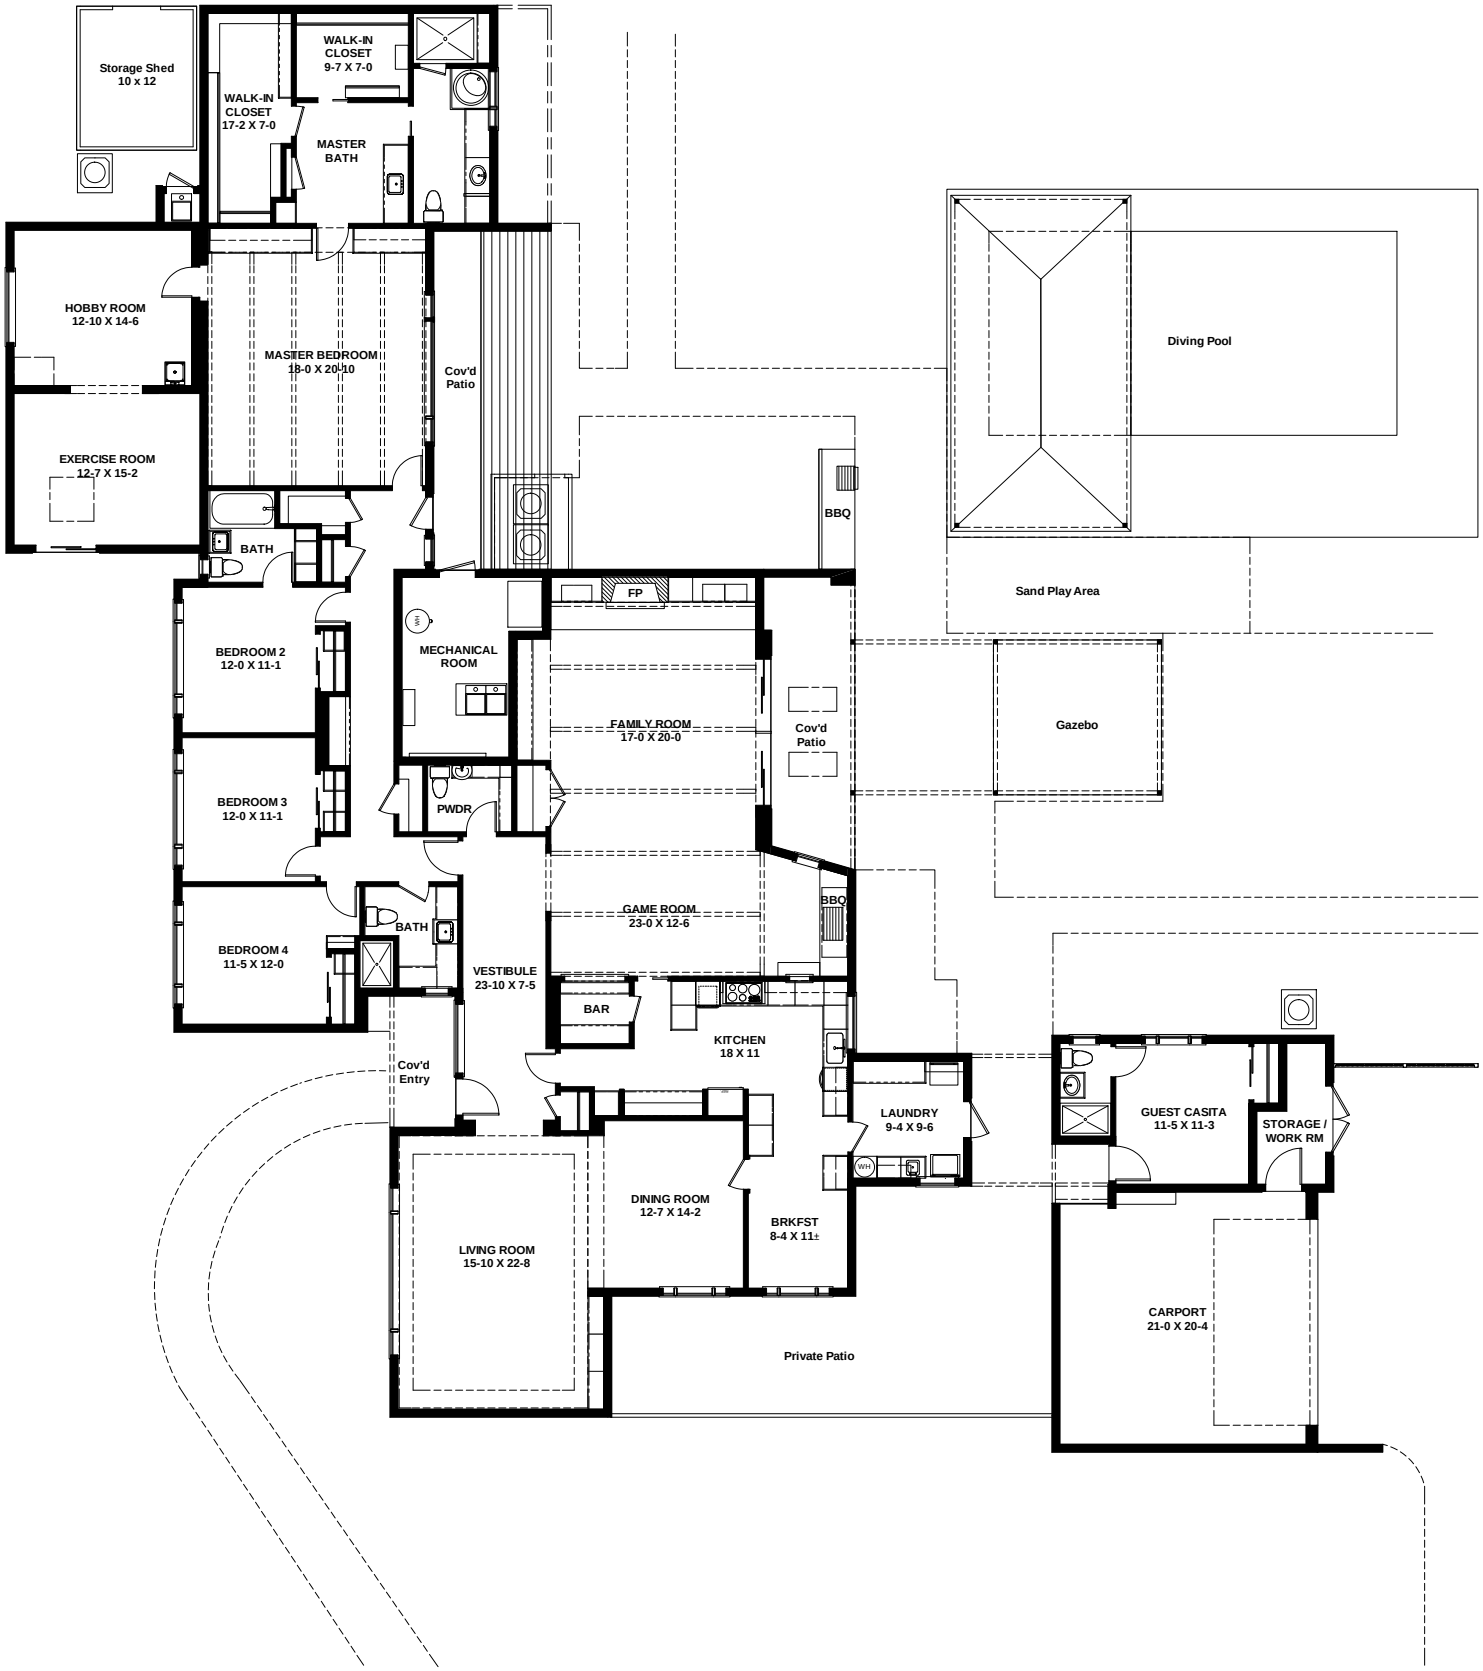
Storage Shed
10 x 12
WALK-IN
CLOSET
9-7 X 7-0
WALK-IN
CLOSET
17-2 X 7-0
MASTER
BATH
HOBBY ROOM
12-10 X 14-6
MASTER BEDROOM
18-0 X 20-10
Cov'd
Patio
EXERCISE ROOM
12-7 X 15-2
BATH
BEDROOM 2
12-0 X 11-1
MECHANICAL
ROOM
WH
FP
BBQ
Diving Pool
Sand Play Area
FAMILY ROOM
17-0 X 20-0
Cov'd
Patio
Gazebo
BEDROOM 3
12-0 X 11-1
PWDR
GAME ROOM
23-0 X 12-6
BBQ
BEDROOM 4
11-5 X 12-0
BATH
VESTIBULE
23-10 X 7-5
BAR
KITCHEN
18 X 11
Cov'd
Entry
LAUNDRY
9-4 X 9-6
WH
GUEST CASITA
11-5 X 11-3
STORAGE /
WORK RM
DINING ROOM
12-7 X 14-2
BRKFST
8-4 X 11±
LIVING ROOM
15-10 X 22-8
CARPORT
21-0 X 20-4
Private Patio