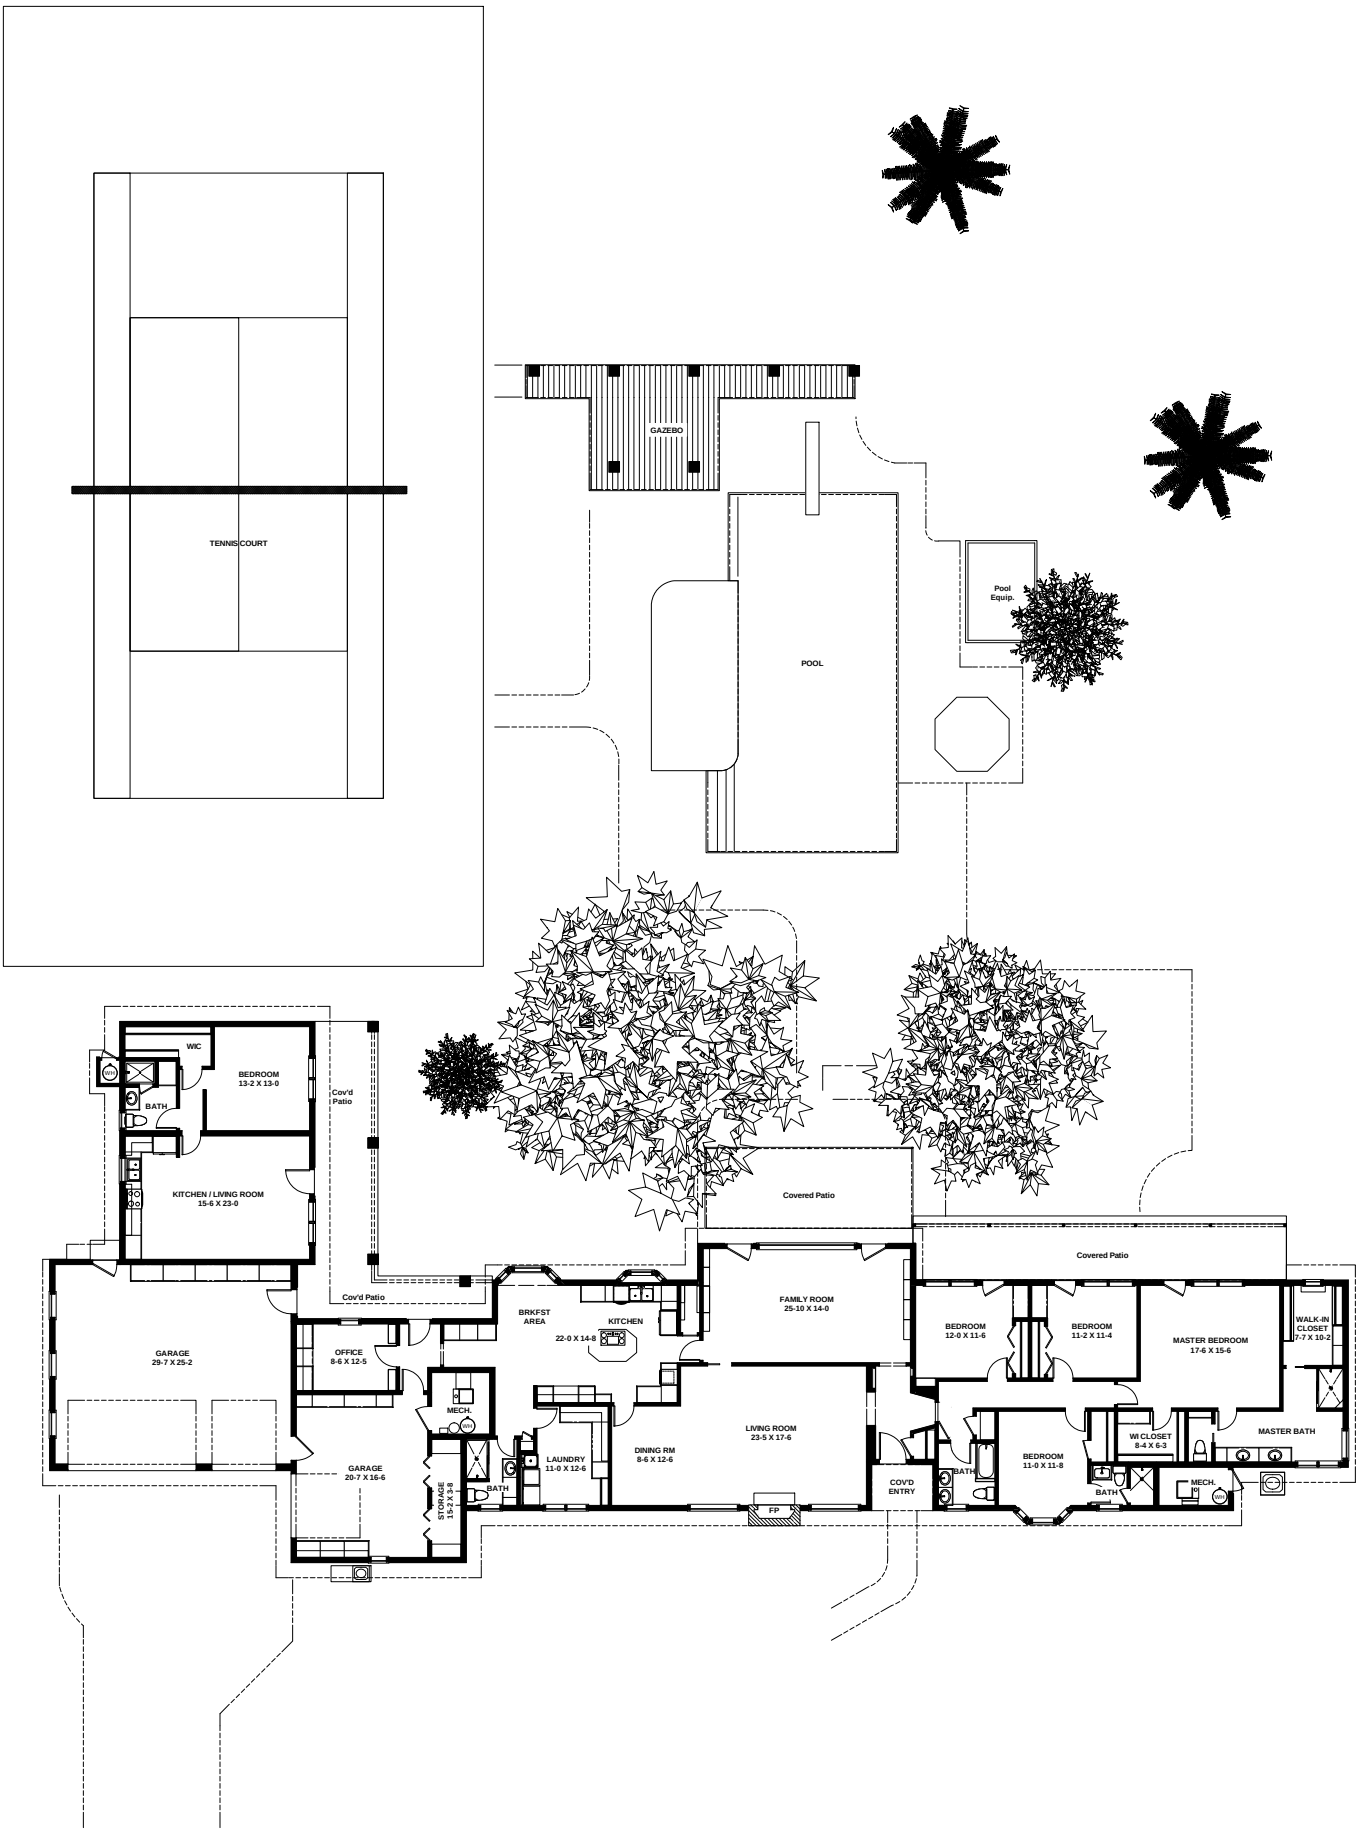
TENNIS COURT
GAZEBO
POOL
Pool Equip.
WIC
BEDROOM 13-2 X 13-0
BATH
KITCHEN / LIVING ROOM 15-6 X 23-0
Cov'd Patio
Cov'd Patio
GARAGE 29-7 X 25-2
OFFICE 8-6 X 12-5
GARAGE 20-7 X 16-6
MECH.
STORAGE 15-7 X 3-8
BRKFST AREA
KITCHEN
22-0 X 14-8
LAUNDRY 11-0 X 12-6
BATH
DINING RM 8-6 X 12-6
FAMILY ROOM 25-10 X 14-0
LIVING ROOM 23-5 X 17-6
FP
Covered Patio
Covered Patio
COV'D ENTRY
BEDROOM 12-0 X 11-6
BEDROOM 11-2 X 11-4
BATH
BEDROOM 11-0 X 11-8
BATH
MASTER BEDROOM 17-6 X 15-6
WALK-IN CLOSET 7-7 X 10-2
WI CLOSET 8-4 X 6-3
MASTER BATH
MECH.